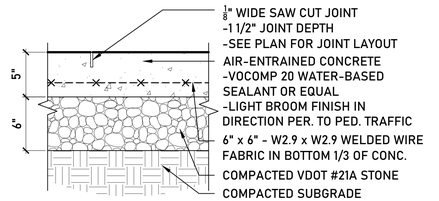


01 L2.00 CONCRETE SIDEWALK - SECTION

1 1/2" = 1'-0"

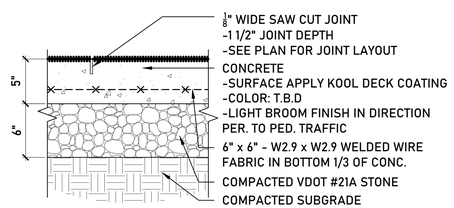


02 L2.00 POOL DECK- SECTION

1 1/2" = 1'-0"

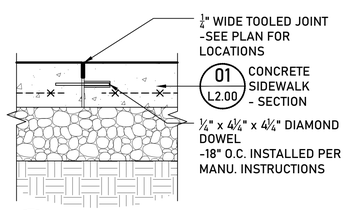


03 L2.00 CONC. CONST. JT. - SECTION

1 1/2" = 1'-0"

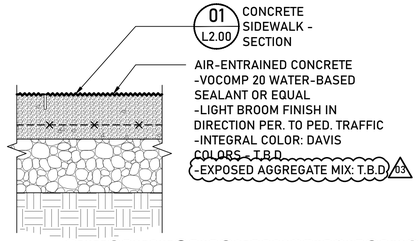


04 L2.00 03 EXP. AGG. INTEGRAL COLOR CONC. - SECTION

1 1/2" = 1'-0"

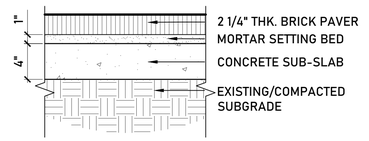


05 L2.00 BRICK PAVER - SECTION

1 1/2" = 1'-0"

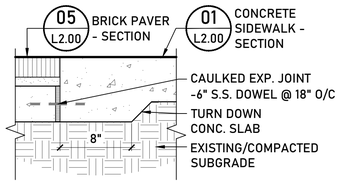


06 L2.00 BRICK PAVER @ CONC.- SECTION

1 1/2" = 1'-0"

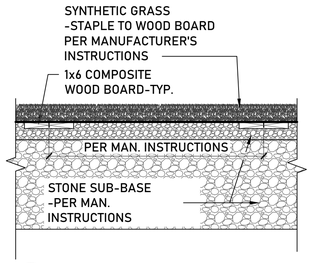


07 L2.00 SYNTHETIC TURF - SECTION

1 1/2" = 1'-0"

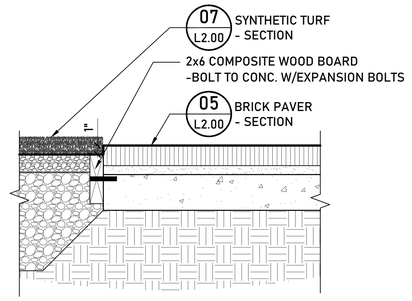


08 L2.00 SYN. TURF @ BRICK - SECTION

1 1/2" = 1'-0"

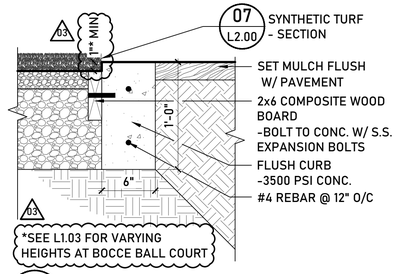


09 L2.00 SYN. TURF @ PLNT BED - SECTION

1 1/2" = 1'-0"

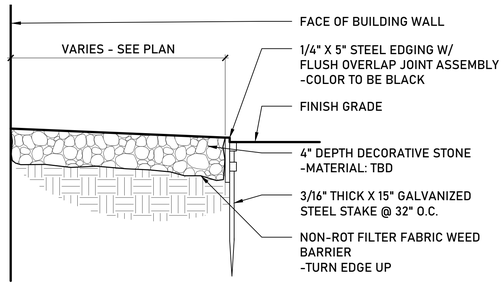


SECTION

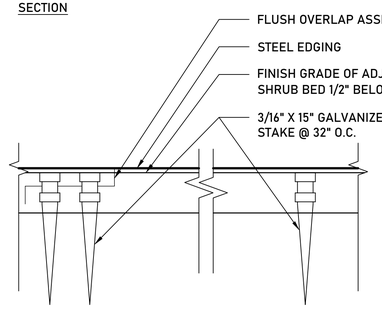


ELEVATION

10 L2.00 GRAVEL EDGING - SECTION & ELEVATION

1 1/2" = 1'-0"

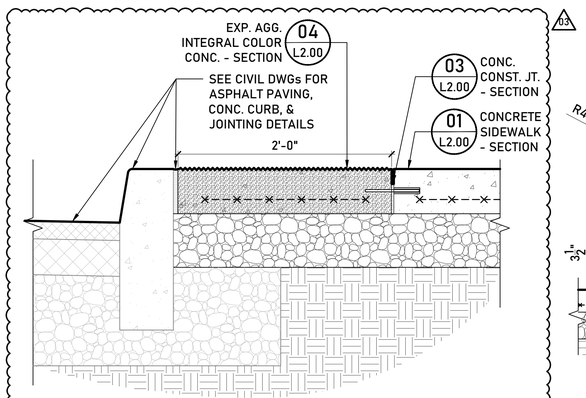


11 L2.00 INT. COLOR CONC. @ PARALLEL PARKING - SECTION

1 1/2" = 1'-0"

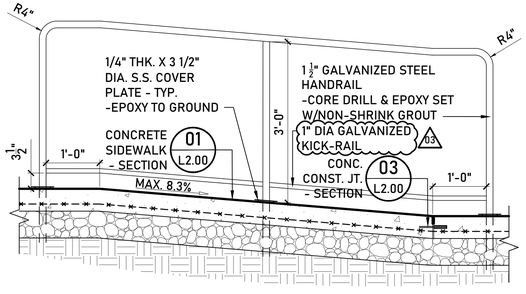


12 L2.00 CONC. RAMP - SECTION

3/4" = 1'-0"

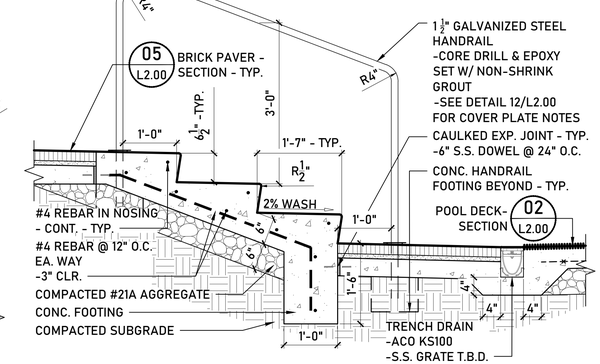


13 L2.00 MONUMENTAL STAIR - SECTION

3/4" = 1'-0"

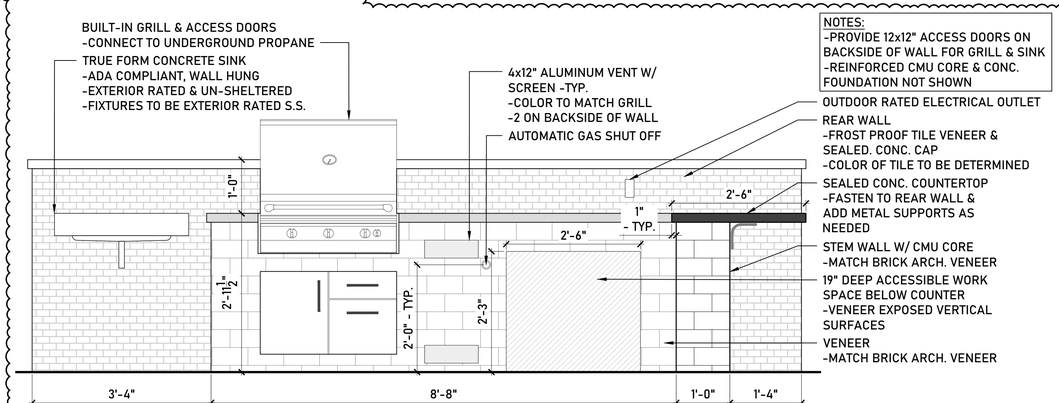


14 L1.03 SOUTHERN COURTYARD GRILL STATION - ELEVATION

3/4" = 1'-0"

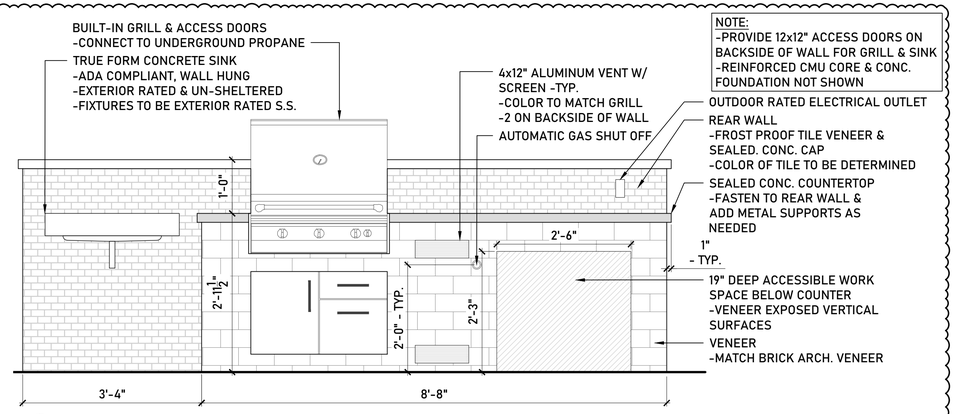


15 L1.04 NORTHERN COURTYARD GRILL STATION - ELEVATION

3/4" = 1'-0"

F:\1-PROJECTS\INNSBROOK APARTMENTS\5-CAD\03 SHEETS\24X36\L2.00 SITE DETAILS.DWG

BULLETIN 1 - AHCC RCVD 12/22

fall line

COMMONWEALTH OF VIRGINIA MATTHEW T. PRICE 12.22.21 LANDSCAPE ARCHITECT

CONCEPTUAL ONLY
SUBJECT TO LANDSCAPE & LIGHTING REVIEW

professional seal

MATTHEW "PETE" PRICE
project manager

MELANIE KEARNEY ERIC GIBERSON
project team

INNSBROOK APARTMENTS
project title

DOMINION REALTY PARTNERS
client

DOMINION BOULEVARD
GLEN ALLEN, VIRGINIA
project address

BULLETIN 1
project phase

DECEMBER 22, 2021

| issue date | |
|---|---|
| 10.13.21 | POD SUBMITTAL #4 |
| 8.19.21 | POD SUBMITTAL #3 |
| 7.16.21 | ISSUE FOR PERMIT |
| 6.25.21 | POD SUBMITTAL #2 |
| 3.12.21 | POD SUBMITTAL #1 |
| 3.3.21 | INNSBROOK ARC SUBMITTAL #1 |
| entitlement submittals | |
| 03 | 12.22.21 BULLETIN NO. 1 |
| construction submittals | |

SITE DETAILS
sheet title

L2.00
sheet number