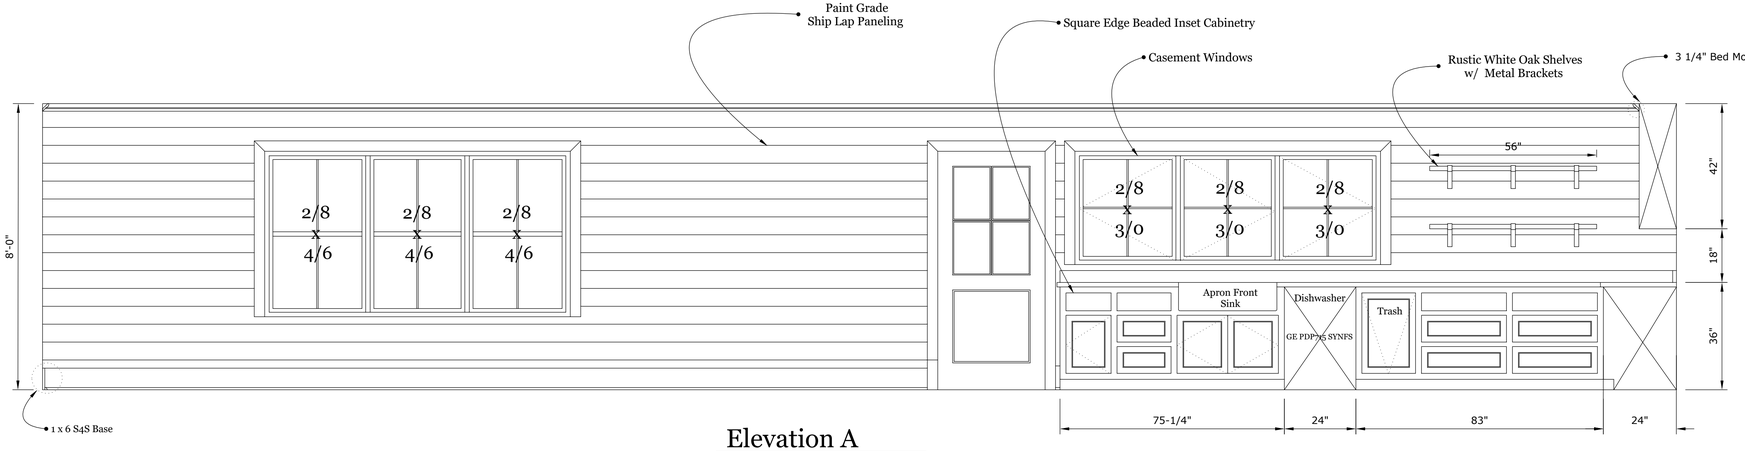

Elevation A
Scale 1/4" =1'-0"

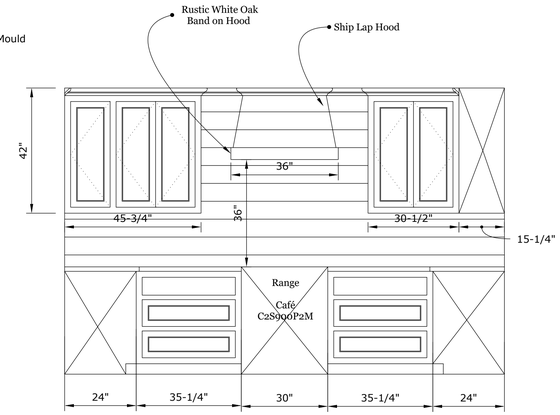

Elevation B
Scale 1/4" =1'-0"

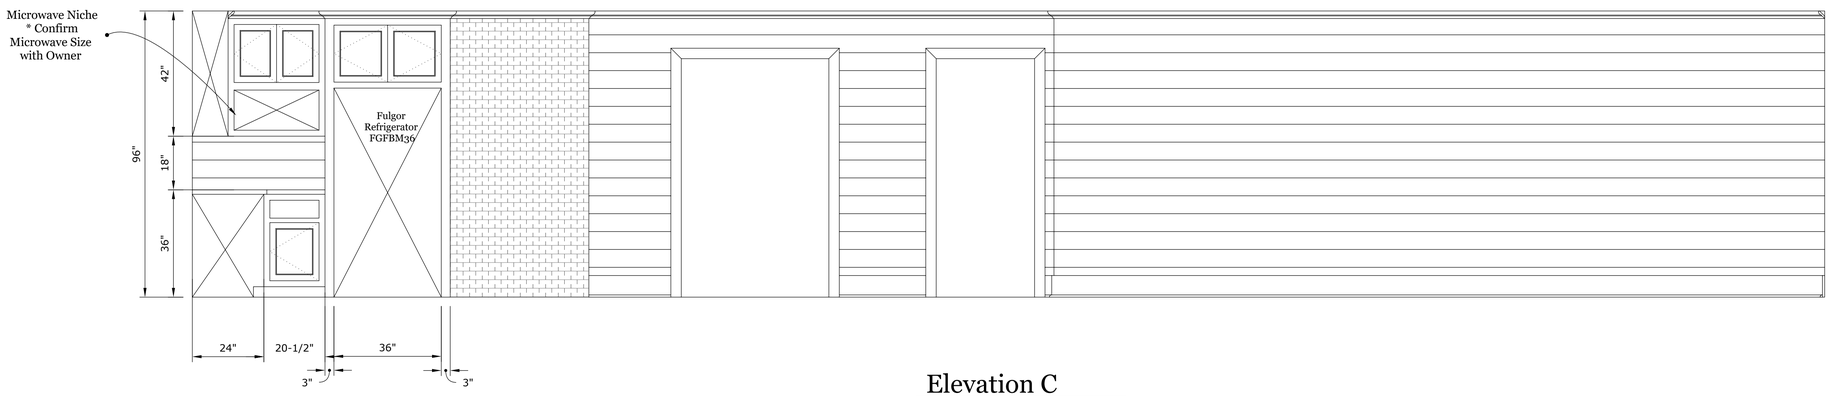

Elevation C
Scale 1/4" =1'-0"

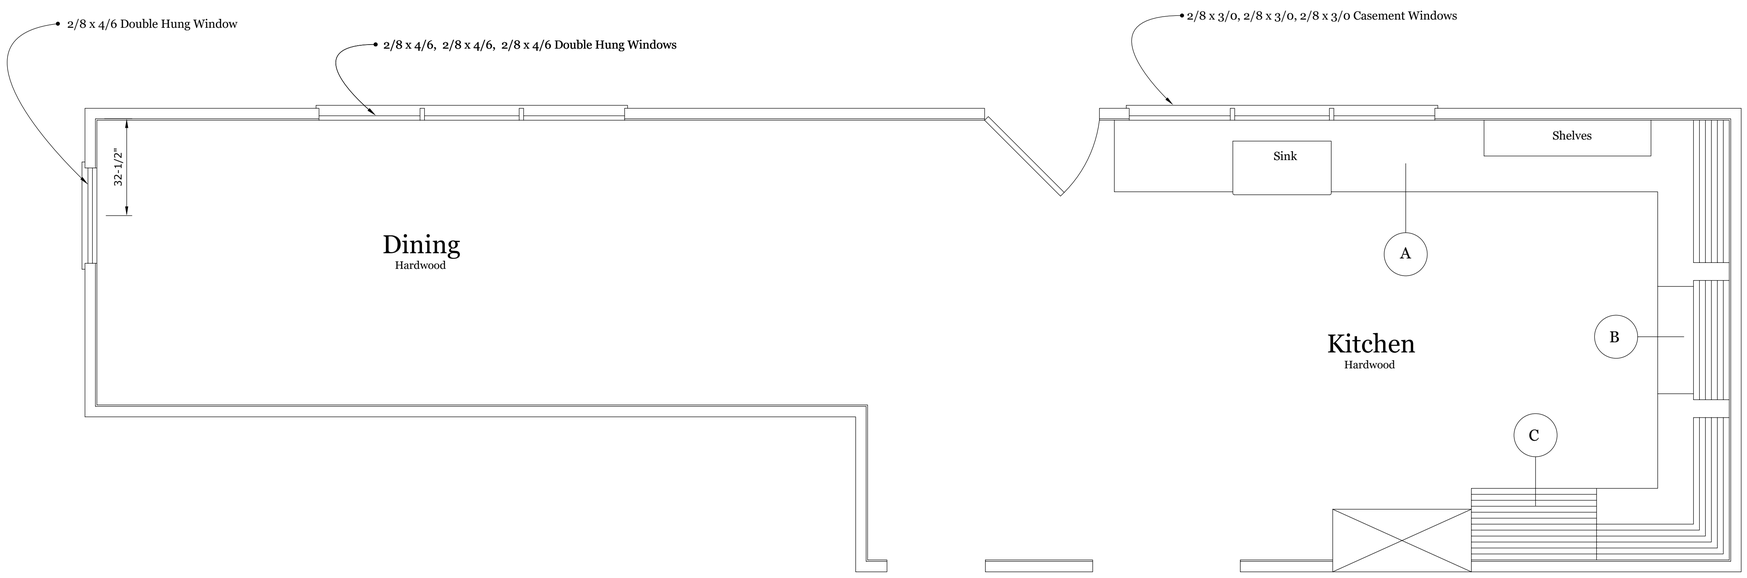

Kitchen Plans
Scale 1/2"=1'-0"

James Stephenson
Arhitectural & Millwork Design
4816 Morehead Dr Raleigh, NC 27612
PH: (919) 219-8238 Email: jstephenson09@gmail.com

Hobbs Residence
106 Layne Farm Rd
Milton, NC

06.22.21

James L. Stephenson

sheet
01