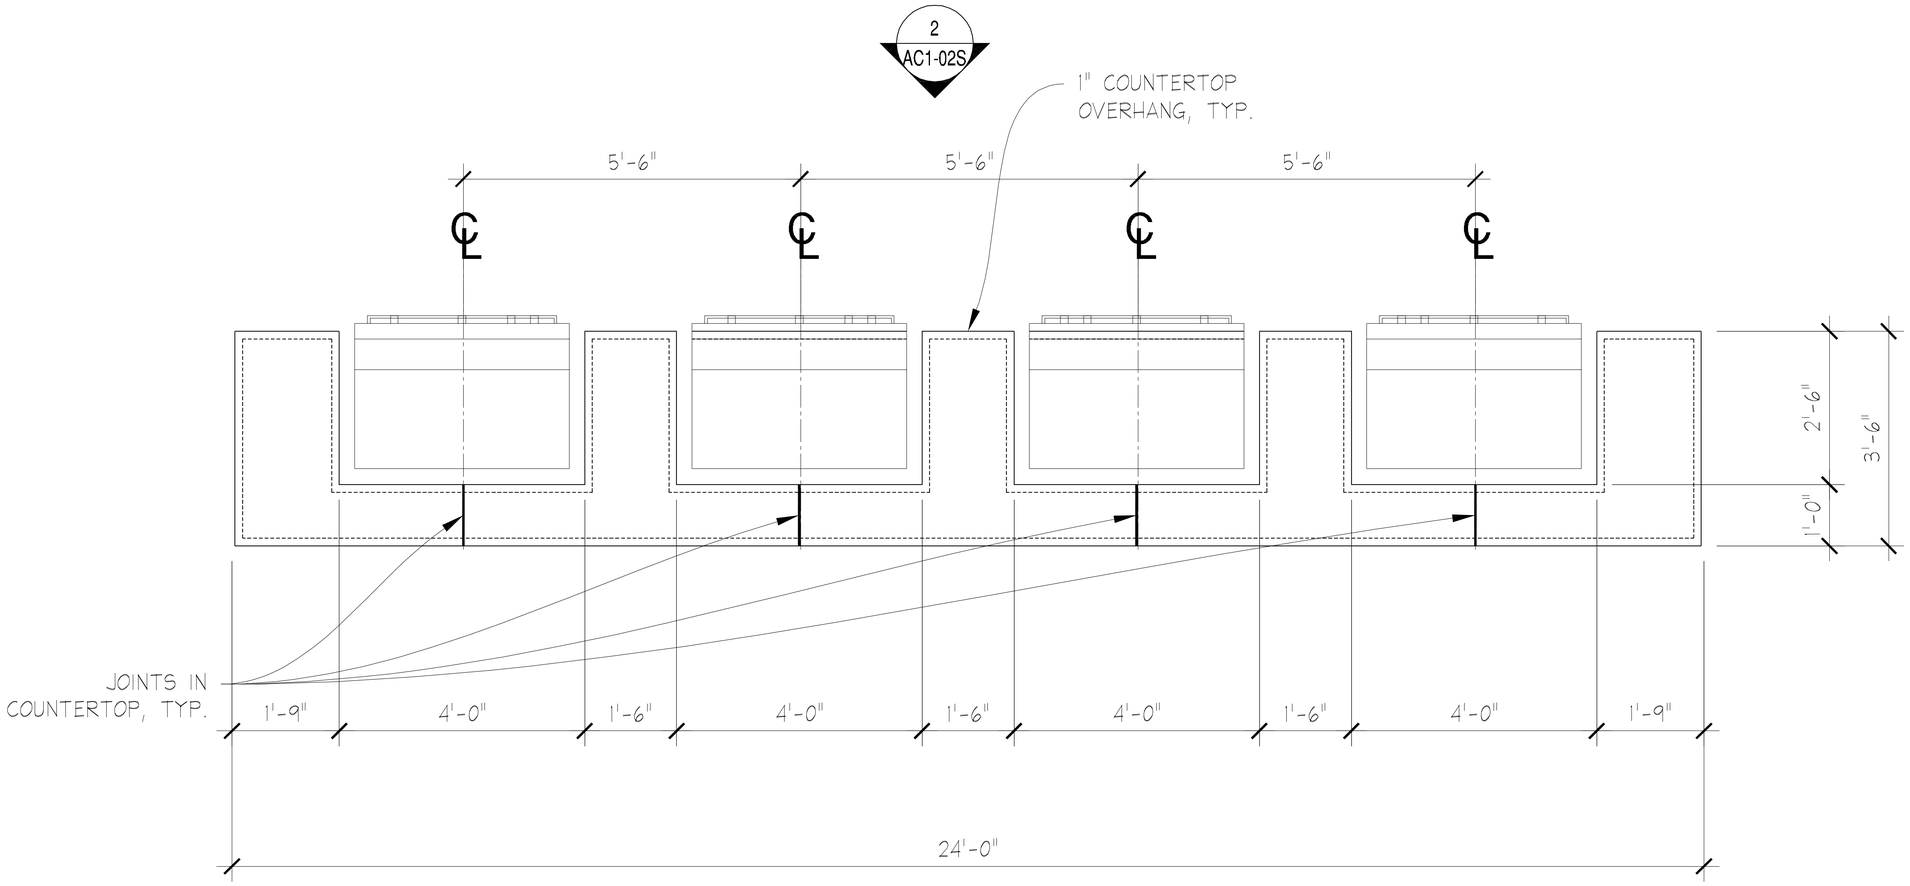

1 PLAN DETAIL AT GRILL AREAE

Scale: 1" = 1'-0"

2 GRILL ELEVATION

Scale: 1" = 1'-0"

RULE JOY TRAMMELL | RUBIO LLC
ARCHITECTURE | INTERIOR DESIGN
300 Galleria Parkway Suite 740 Atlanta, Georgia 30339
770-661-1492 (phone) 770-661-1493 (fax)
www.-rjtrdesign.com

THIS DRAWING IS THE PROPERTY OF RULE JOY TRAMMELL - RUBIO, LLC AND MAY NOT BE REPRODUCED OR USED WITHOUT WRITTEN CONSENT OF RJTR

PRINTED

DATE	ISSUE/REVISION
10/18/17	ASK-082

COMMONWEALTH OF VIRGINIA
DANIEL L. JOY
Lic. No. 401014074
3-10-2016
REGISTERED ARCHITECT

ISSUED FOR CONSTRUCTION

CLUBHOUSE DETAILS

FIFTH STREET APARTMENTS

CHARLOTTESVILLE, VA

COMMISSION NO: 14-063.00

DRAWING NO:

AC6-03

L:\14-063 Charlottesville Apartments\DRAWINGS\AC6-02.dwg, 10/18/2017 11:28:38 AM, bsimmons, 1:1