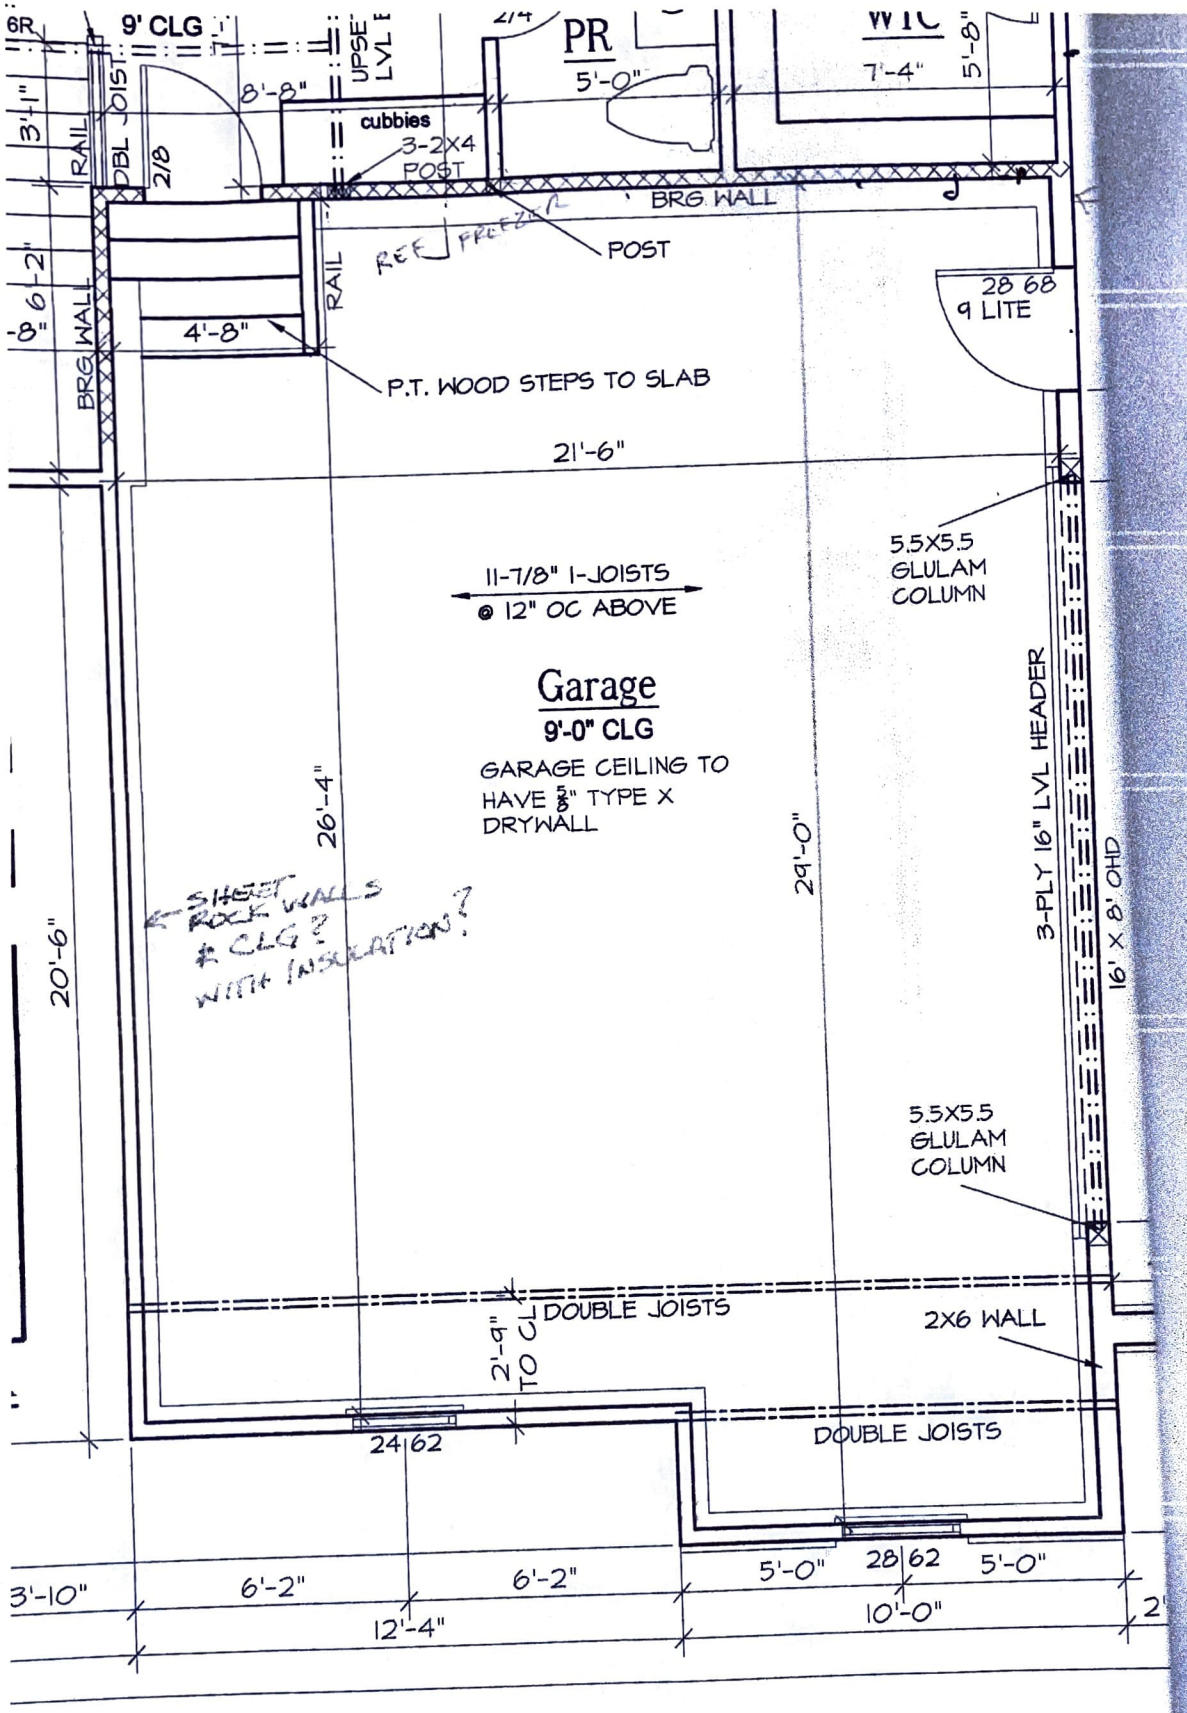

FIRST FLOOR PLAN

SCALE: 1/4"